DocuSign Envelope ID: 75546D77-581E-49F4-AD7C-FFDA4CBC3150

PROJ. REFERENCE NO.	SHEET NO.
R-5021	TMP-2C

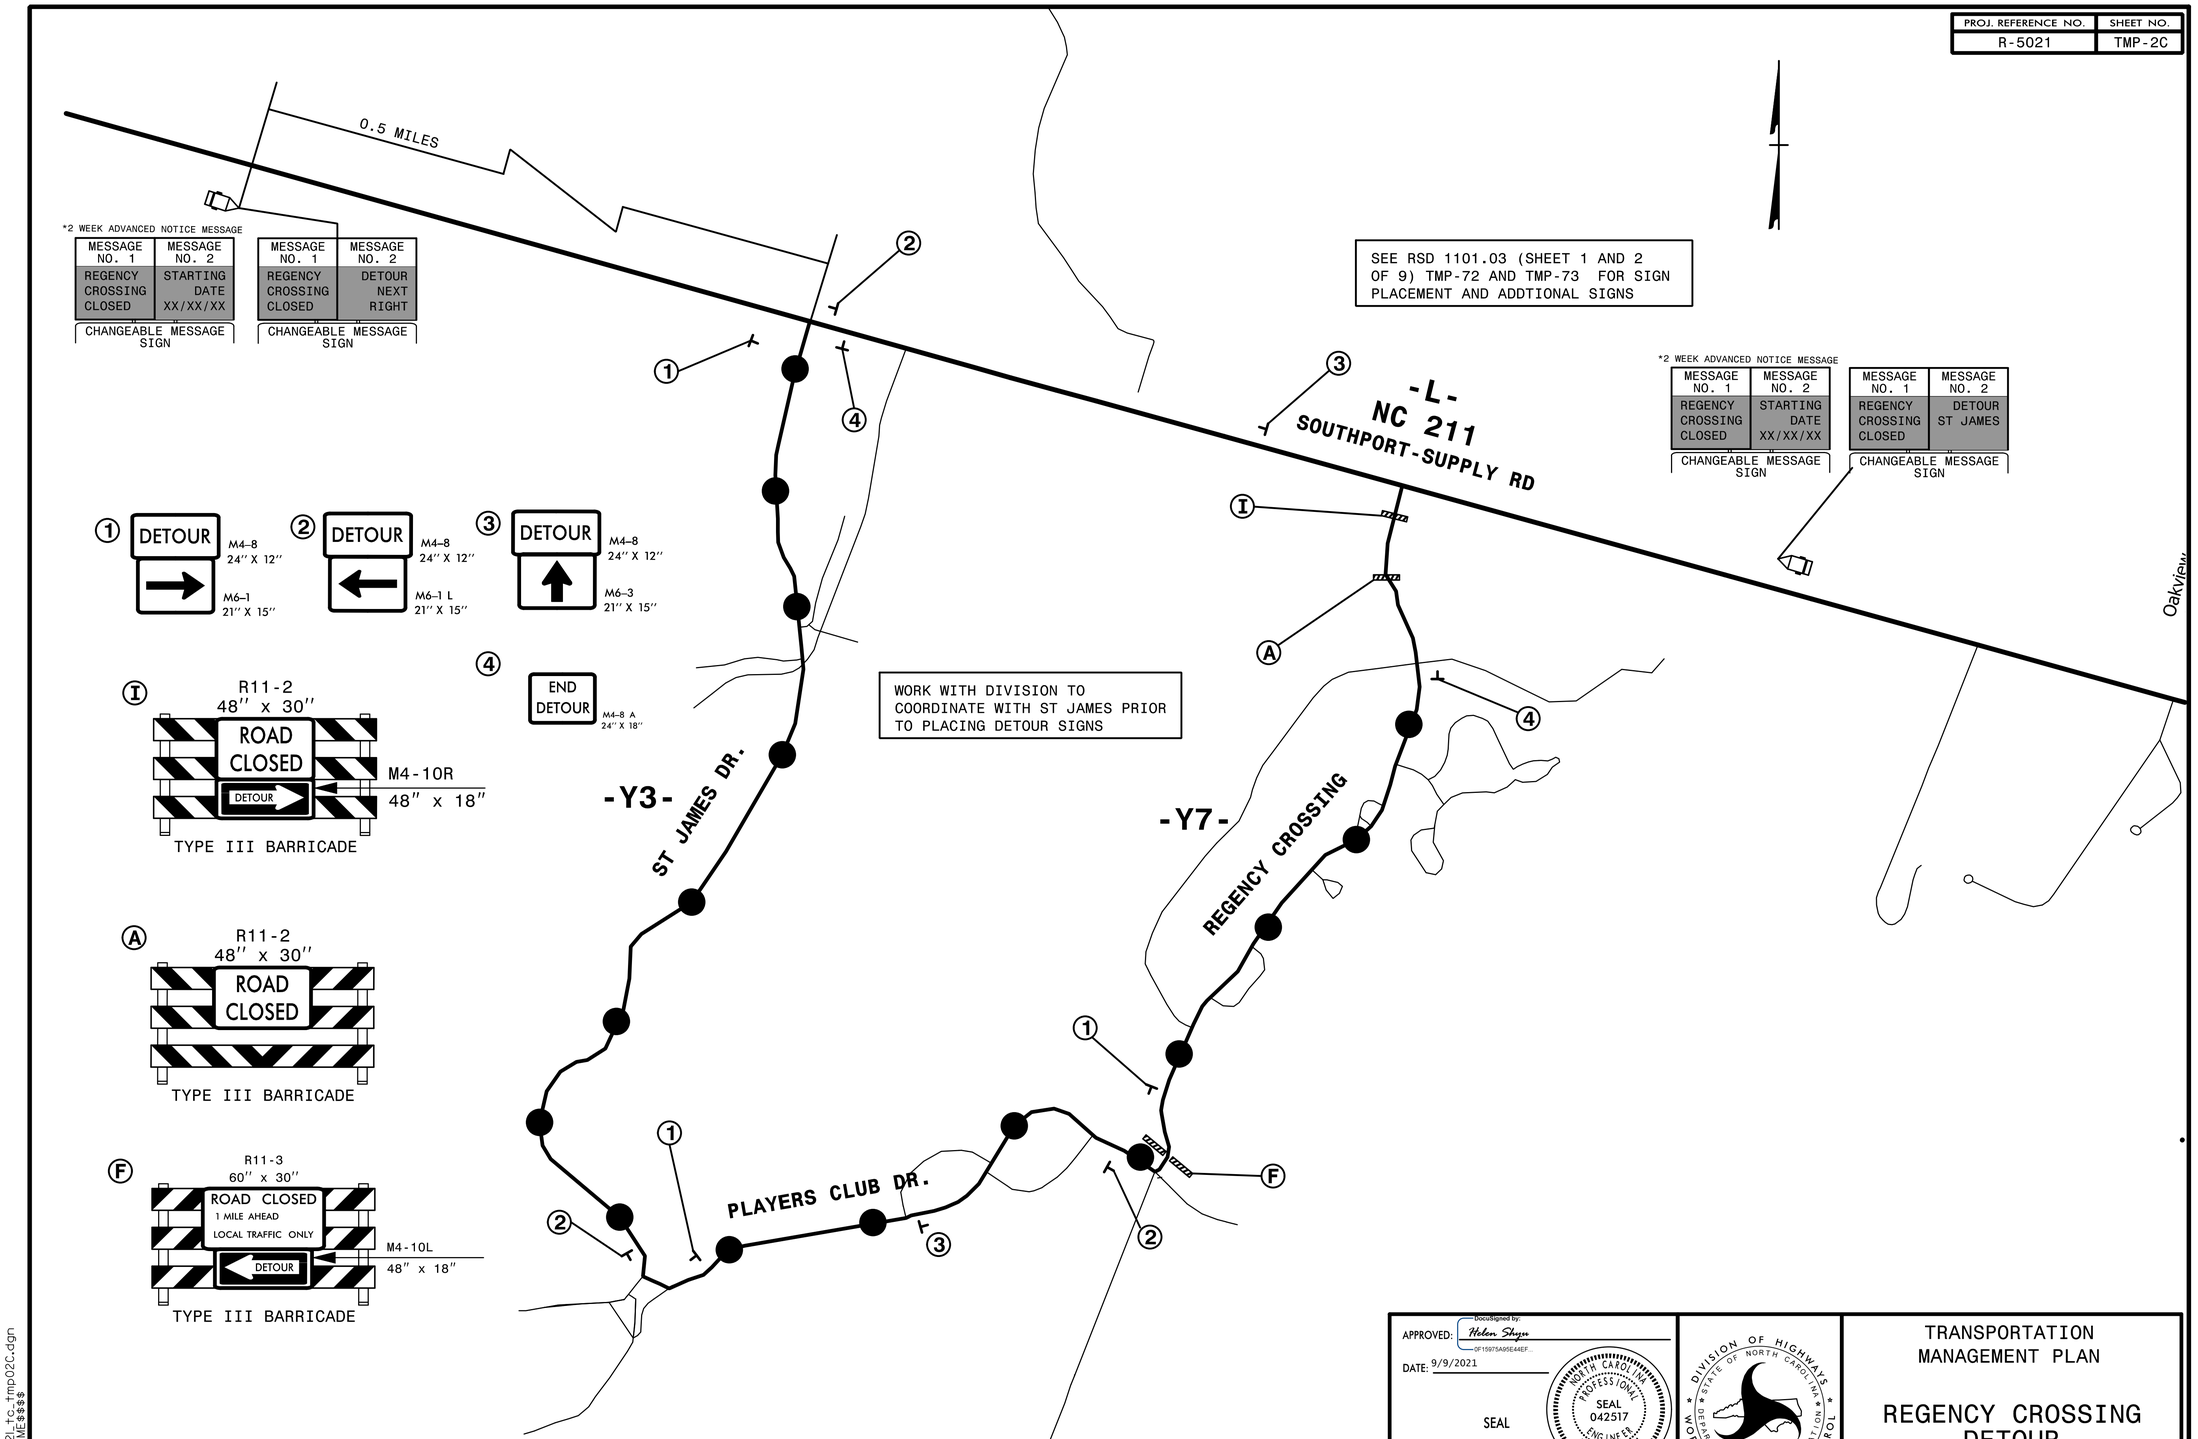

HNTB NORTH CAROLINA, P.C.
343 E. Six Forks Road, Suite 200
Raleigh, North Carolina 27609
NC License No: C-1554

APPROVED: DocuSigned by: Helen Shyu 0F15975A95E44EF...

DATE: 9/9/2021

SEAL

NORTH CAROLINA PROFESSIONAL SEAL 042517 ENGINEER HELEN SHYU

DOCUMENT NOT CONSIDERED FINAL UNLESS ALL SIGNATURES COMPLETED

DIVISION OF HIGHWAYS STATE OF NORTH CAROLINA DEPARTMENT OF TRANSPORTATION WORK ZONE TRAFFIC CONTROL

TRANSPORTATION MANAGEMENT PLAN

REGENCY CROSSING DETOUR

4:51:43 PM
..\TCP\r5021_tc_tmp02c.dgn
$$$$USERNAME$$$$

DocuSign Envelope ID: 4F93AAF3-7CE2-4137-B575-64D3976ABB69

PROJ. REFERENCE NO.	SHEET NO.
R-5021	TMP-88

REMOVE CONFLICTING PAVEMENT MARKING.

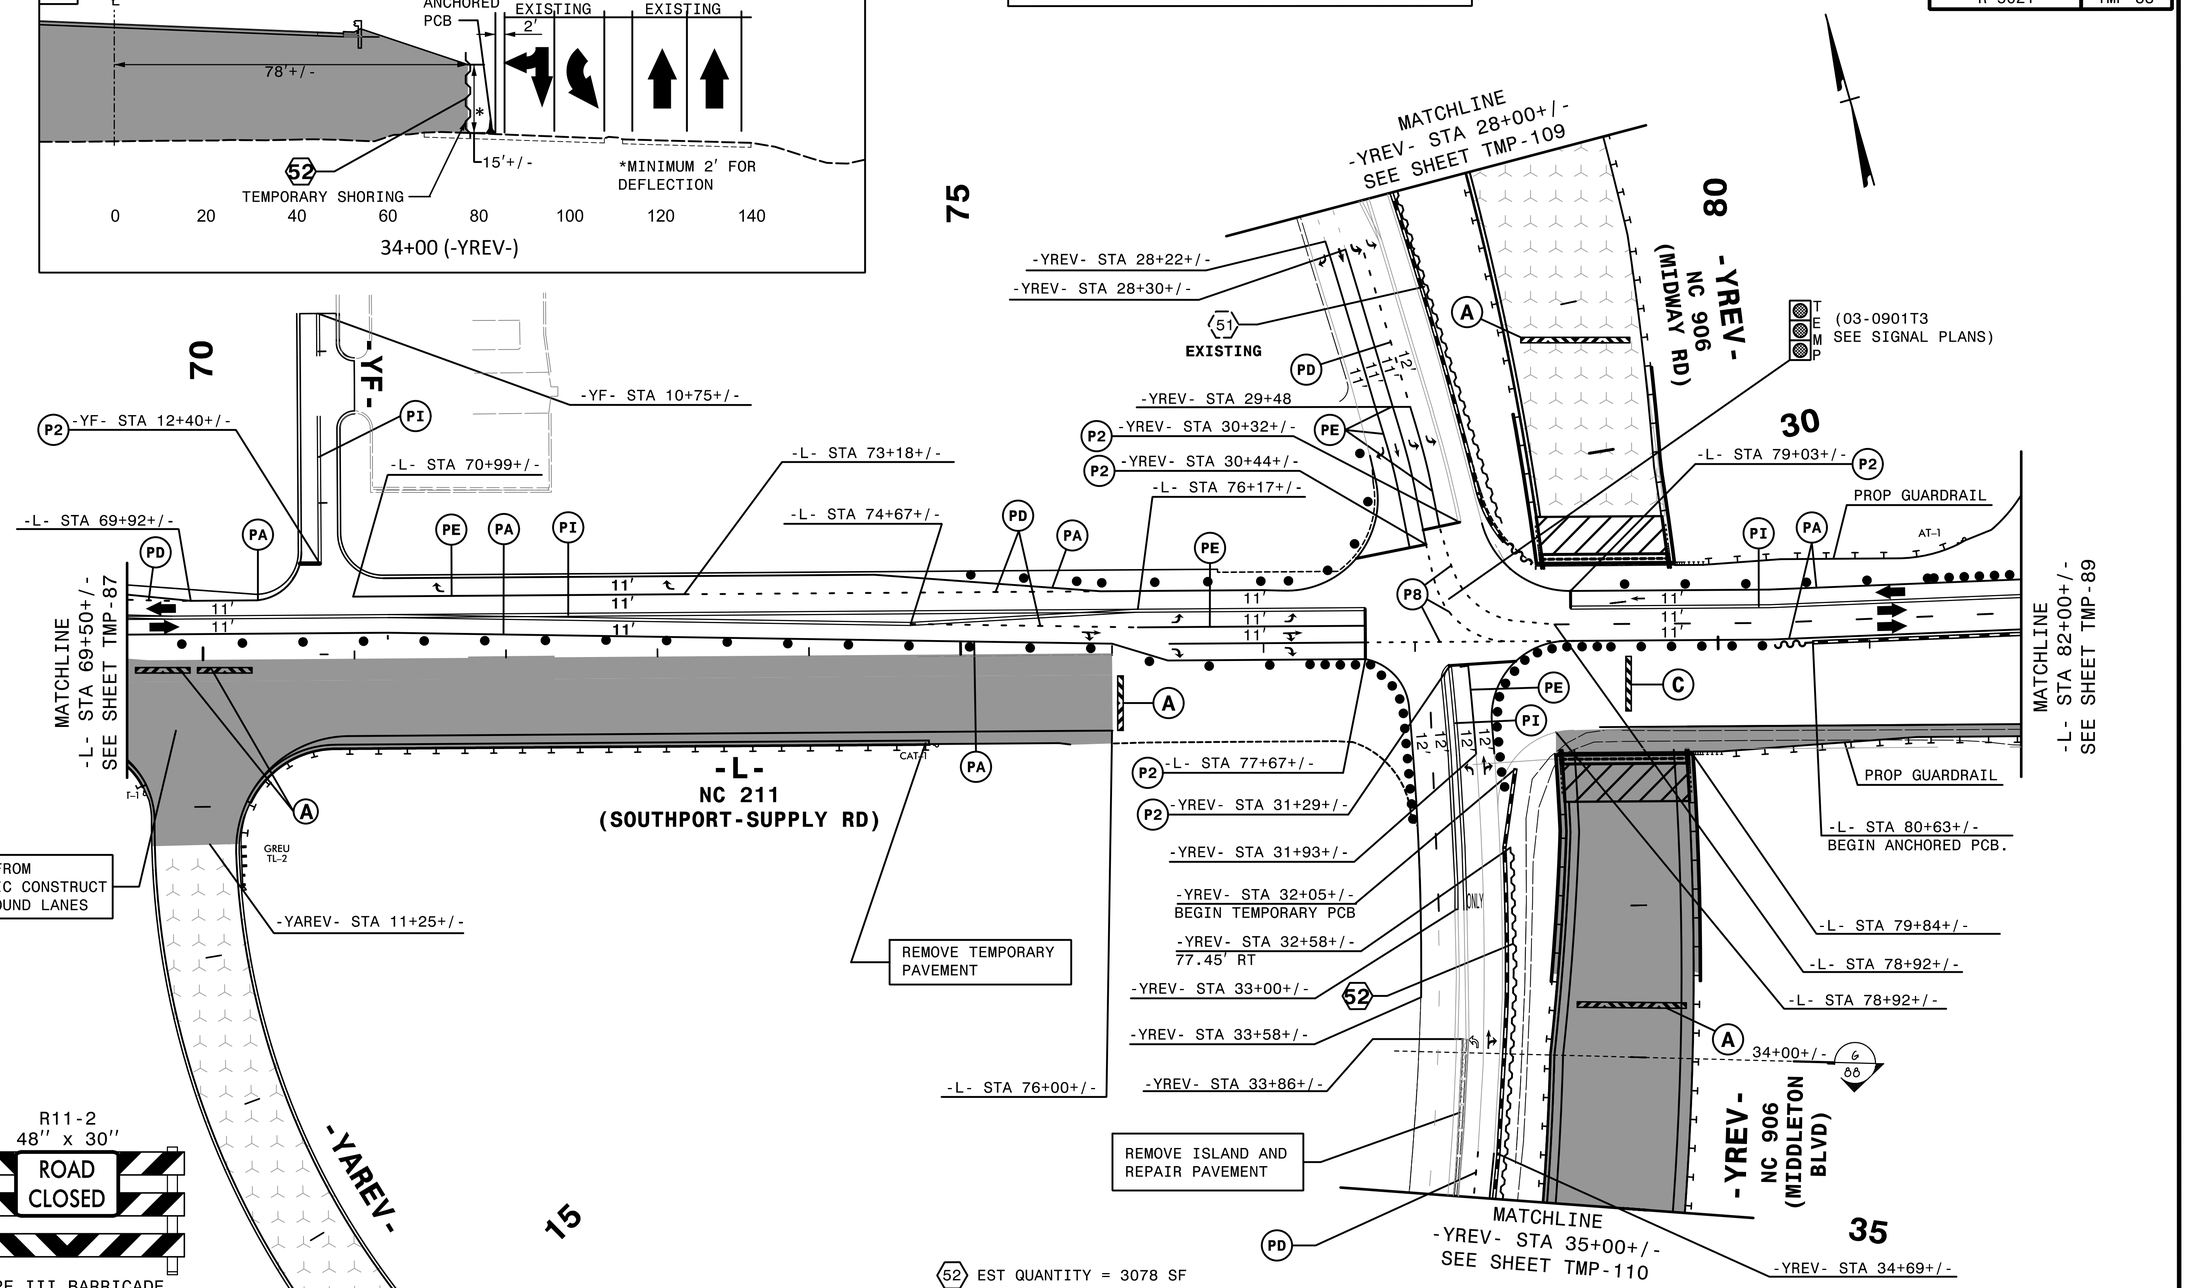

52 EST QUANTITY = 3078 SF

TEMPORARY SHORING
FROM -YREV- STA 32+58+/-, 77.45' RT
TO -YREV- STA 36+33+/-, 82.32' RT

(SEE SHEET TMP-2G FOR TEMPORARY SHORING NOTES)

APPROVED: DocuSigned by: Helen Shyu DF15975A95E44EF...

DATE: 10/28/2021

SEAL

NORTH CAROLINA PROFESSIONAL SEAL 042517 ENGINEER HELEN SHYU

DOCUMENT NOT CONSIDERED FINAL UNLESS ALL SIGNATURES COMPLETED

DIVISION OF HIGHWAYS STATE OF NORTH CAROLINA DEPARTMENT OF TRANSPORTATION WORK ZONE TRAFFIC CONTROL

HNTB NORTH CAROLINA, P.C.
343 E. Six Forks Road, Suite 200
Raleigh, North Carolina 27609
NC License No: C-1554

TRANSPORTATION MANAGEMENT PLAN

PHASE II DETAIL

3:23:44 PM
$$$$USERNAME$$$$
...\TCP\r-5021_tc_p2d3.dgn

DocuSign Envelope ID: 87CA7190-EAE2-4729-8706-77A644762567

PROJ. REFERENCE NO.	SHEET NO.
R-5021	TMP-89

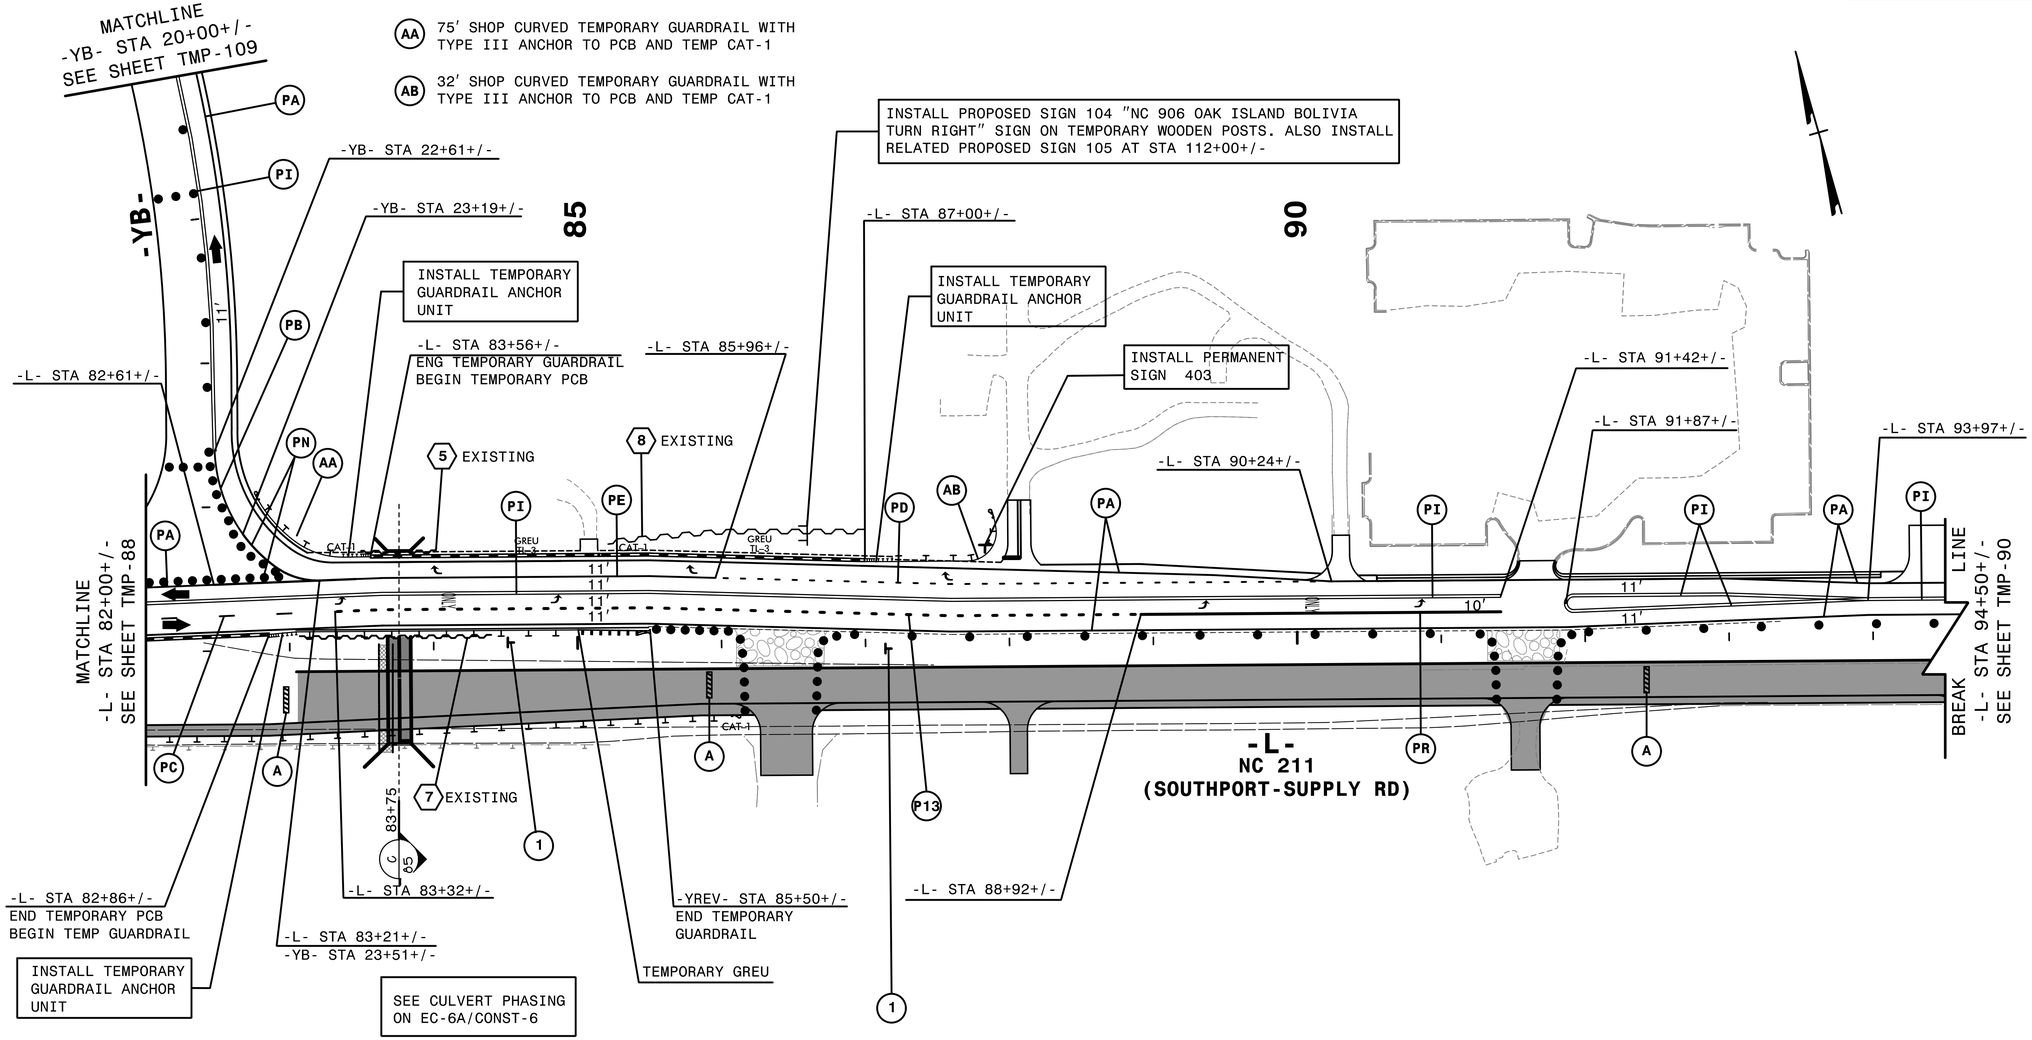

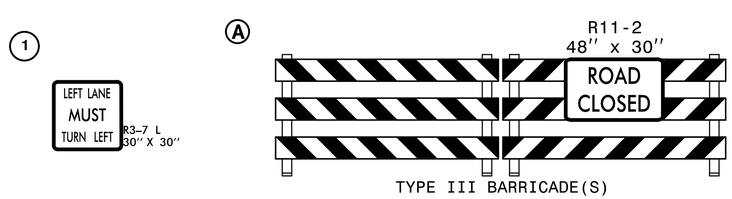

HNTB
HNTB NORTH CAROLINA, P.C.
343 E. Six Forks Road, Suite 200
Raleigh, North Carolina 27609
NC License No: C-1554

APPROVED: Helen Shyan
DF15075A95E44EC...
DATE: 2/6/2019
SEAL

NORTH CAROLINA PROFESSIONAL SEAL 042517 ENGINEER HELEN SHYAN

DOCUMENT NOT CONSIDERED FINAL UNLESS ALL SIGNATURES COMPLETED

DIVISION OF HIGHWAYS
STATE OF NORTH CAROLINA
DEPARTMENT OF TRANSPORTATION
WORK ZONE TRAFFIC CONTROL

TRANSPORTATION MANAGEMENT PLAN

PHASE II DETAIL

2/6/2019
...\TCP\r5021_tc_p2d4.dgn
HNTB

Docusign Envelope ID: 56A93FD0-FFBD-45E3-B69A-A41040951736

PROJ. REFERENCE NO.	SHEET NO.
R-5021	TMP-91B

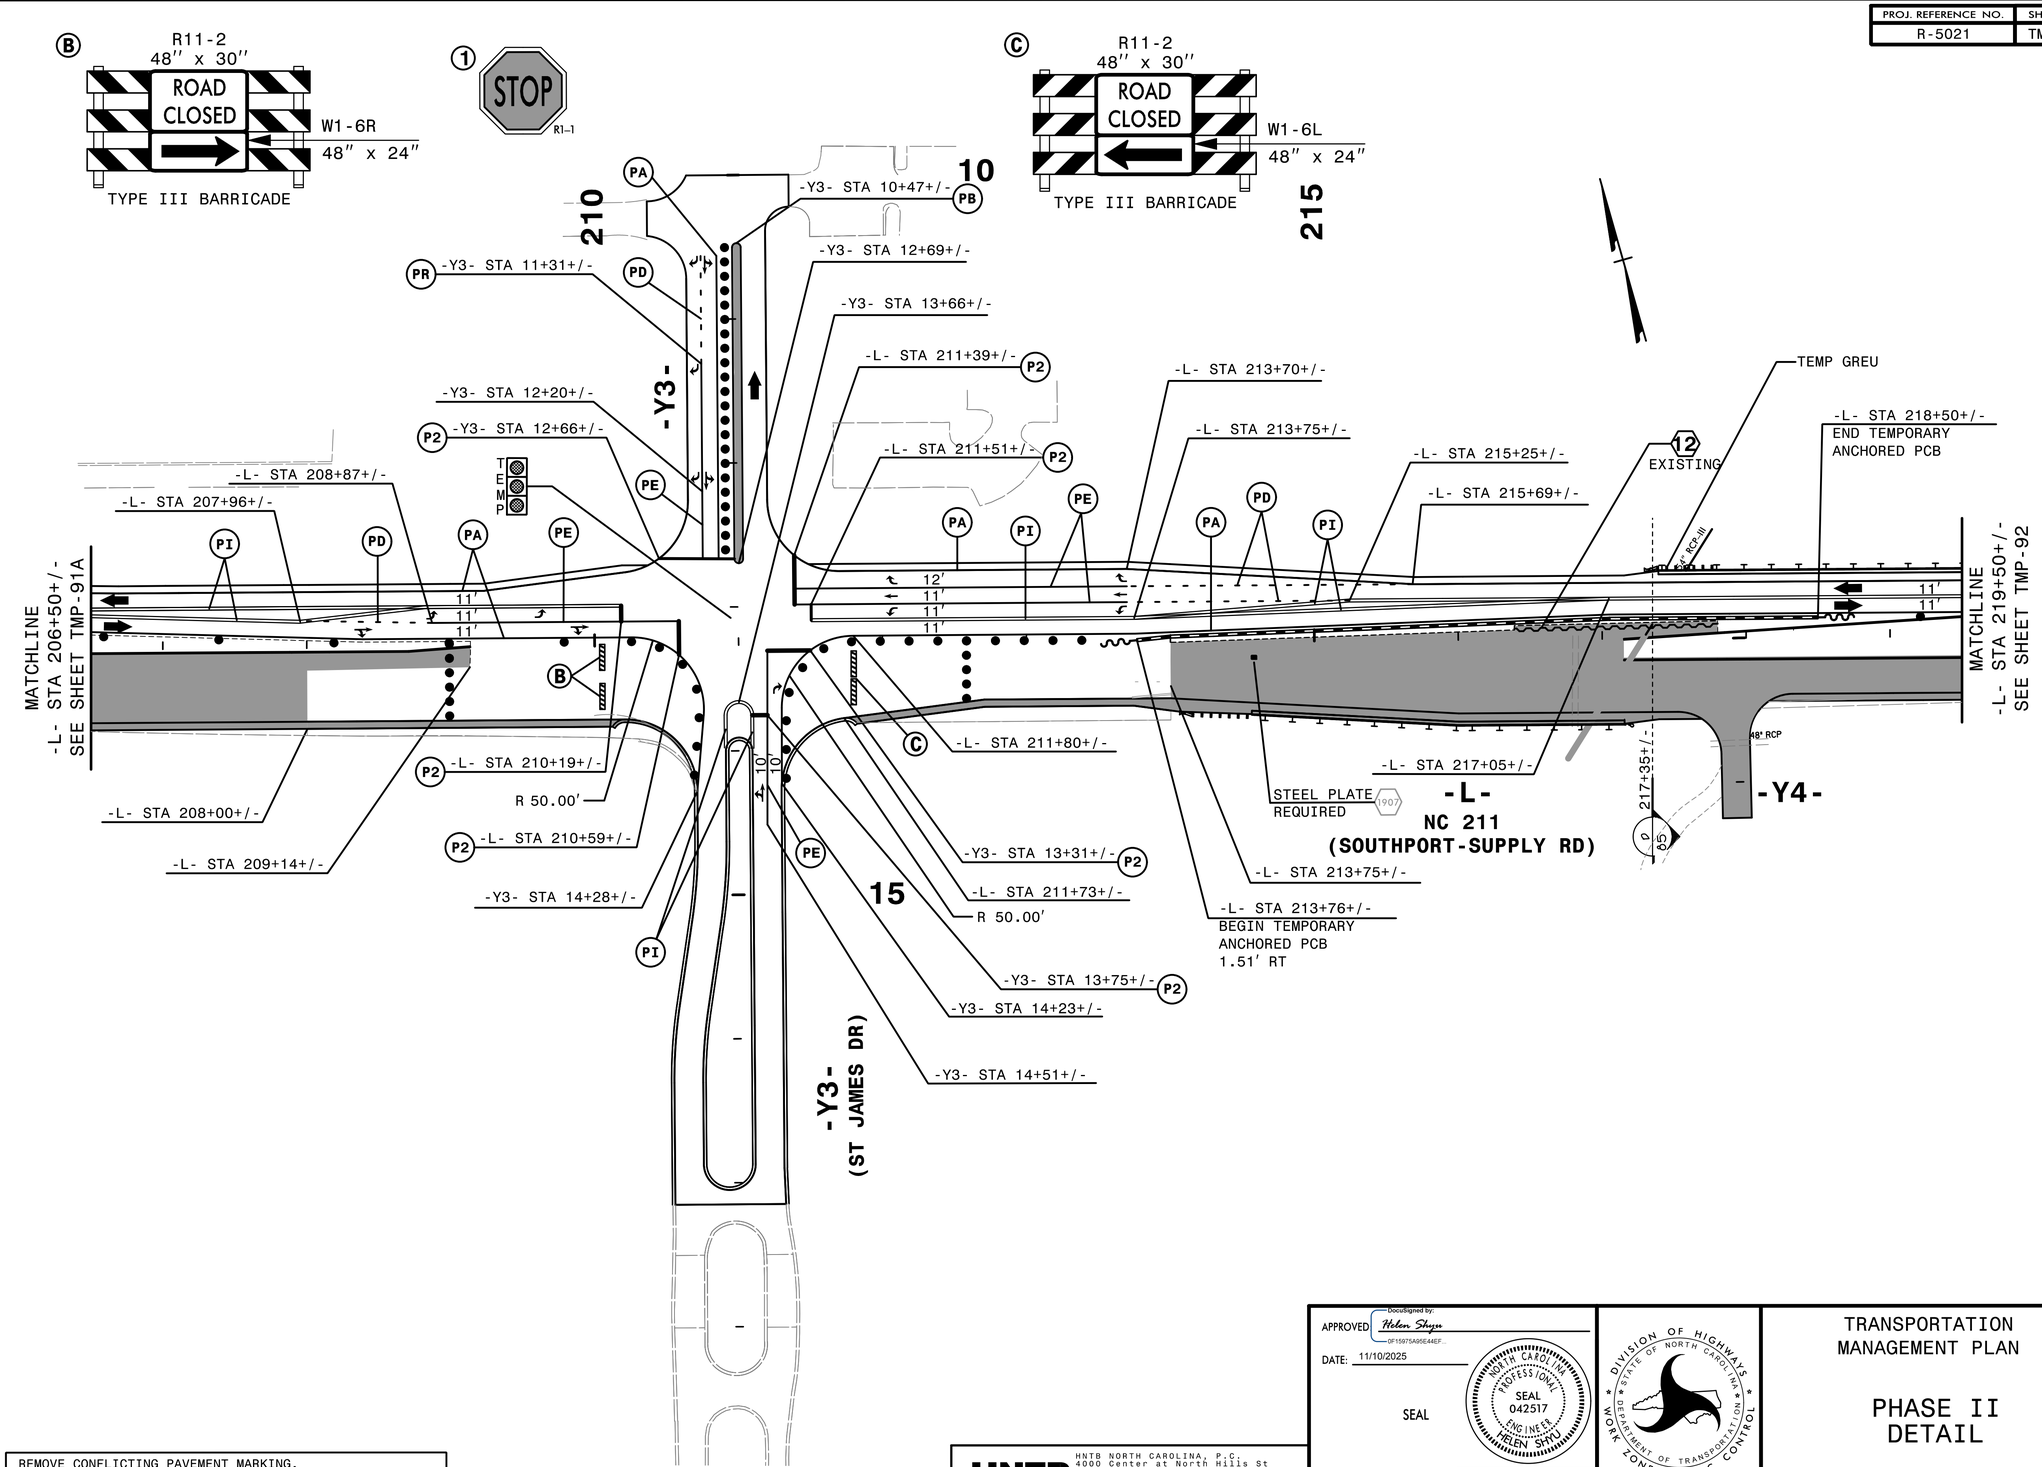

11-11-2022 - L1-TURN AND LEFT TURN ADDED ON -L- ADDED -Y2B- HS
11-10-2025 - Y3 REVISED FOR CONSTRUCTION OF MEDIAN AND LEFT TURN LANE. HS

REMOVE CONFLICTING PAVEMENT MARKING.

HNTB
HNTB NORTH CAROLINA, P.C.
4000 Center at North Hills St
Suite 500
Raleigh, North Carolina 27609
NC License No: C-1554
(919) 546-8997

APPROVED DocuSigned by: Helen Shyu DF15975A95E44EF...

DATE: 11/10/2025

SEAL

NORTH CAROLINA PROFESSIONAL SEAL 042517 ENGINEER HELEN SHYU

DOCUMENT NOT CONSIDERED FINAL UNLESS ALL SIGNATURES COMPLETED

DIVISION OF HIGHWAYS STATE OF NORTH CAROLINA DEPARTMENT OF TRANSPORTATION WORK ZONE TRAFFIC CONTROL

TRANSPORTATION MANAGEMENT PLAN

PHASE II DETAIL

3:03:45 PM
...\TCP_r5021_tc_p2d9.dgn
11/10/2025

DocuSign Envelope ID: 87CA7190-EAE2-4729-8706-77A644762567

PROJ. REFERENCE NO.	SHEET NO.
R-5021	TMP-94

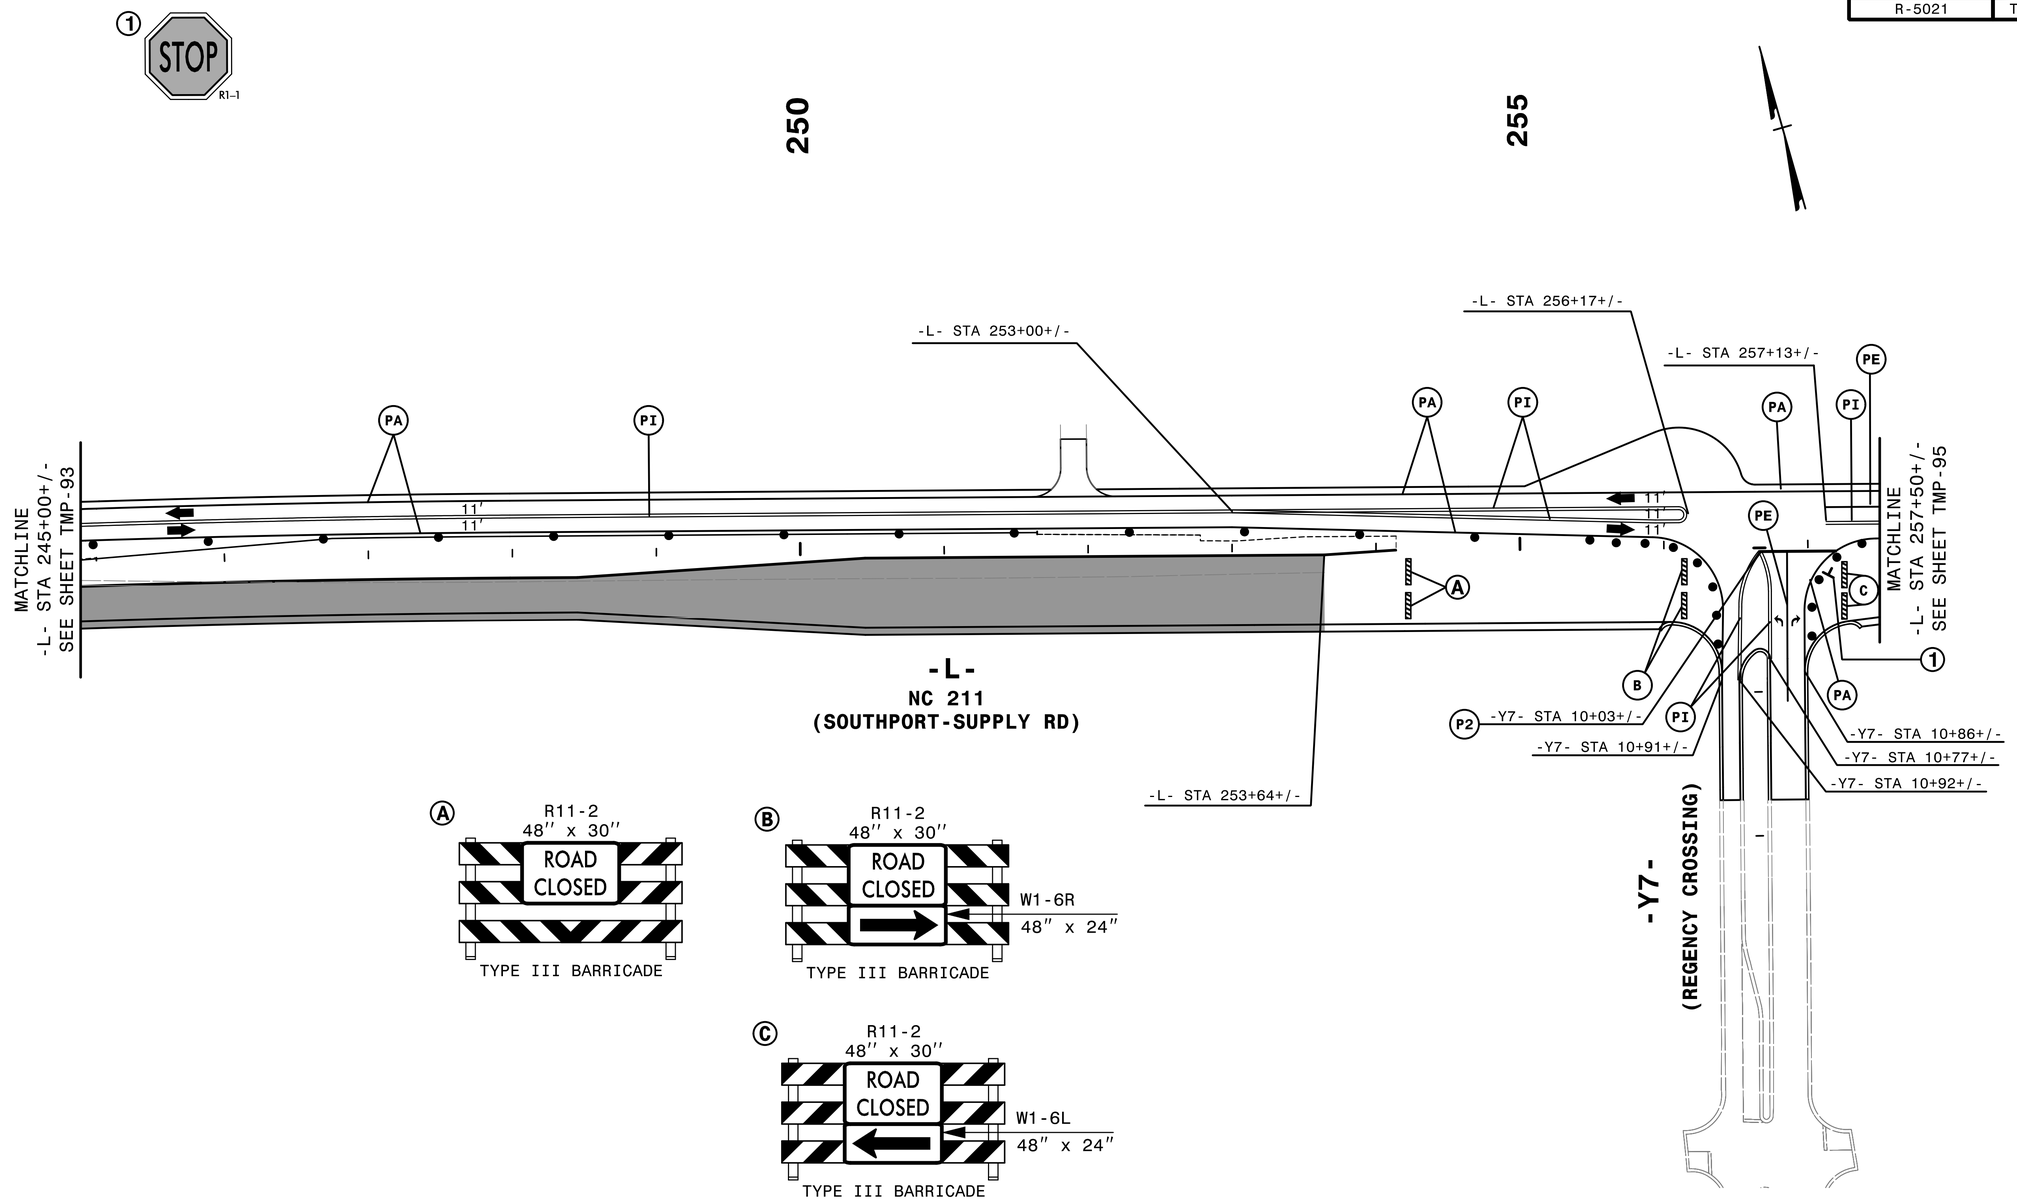

REMOVE CONFLICTING PAVEMENT MARKING.

HNTB

HNTB NORTH CAROLINA, P.C.
343 E. Six Forks Road, Suite 200
Raleigh, North Carolina 27609
NC License No: C-1554

APPROVED: Helen Shyu
0F15975A95E44EE...

DATE: 2/6/2019

SEAL

NORTH CAROLINA PROFESSIONAL SEAL 042517 ENGINEER HELEN SHYU

DOCUMENT NOT CONSIDERED FINAL UNLESS ALL SIGNATURES COMPLETED

DIVISION OF HIGHWAYS
STATE OF NORTH CAROLINA
DEPARTMENT OF TRANSPORTATION
WORK ZONE TRAFFIC CONTROL

TRANSPORTATION MANAGEMENT PLAN

PHASE II DETAIL

2/6/2019
...\TCPY-5021_tc_p2dl2.dgn
HNTB

DocuSign Envelope ID: 87CA7190-EAE2-4729-8706-77A644762567

PROJ. REFERENCE NO.	SHEET NO.
R-5021	TMP-95

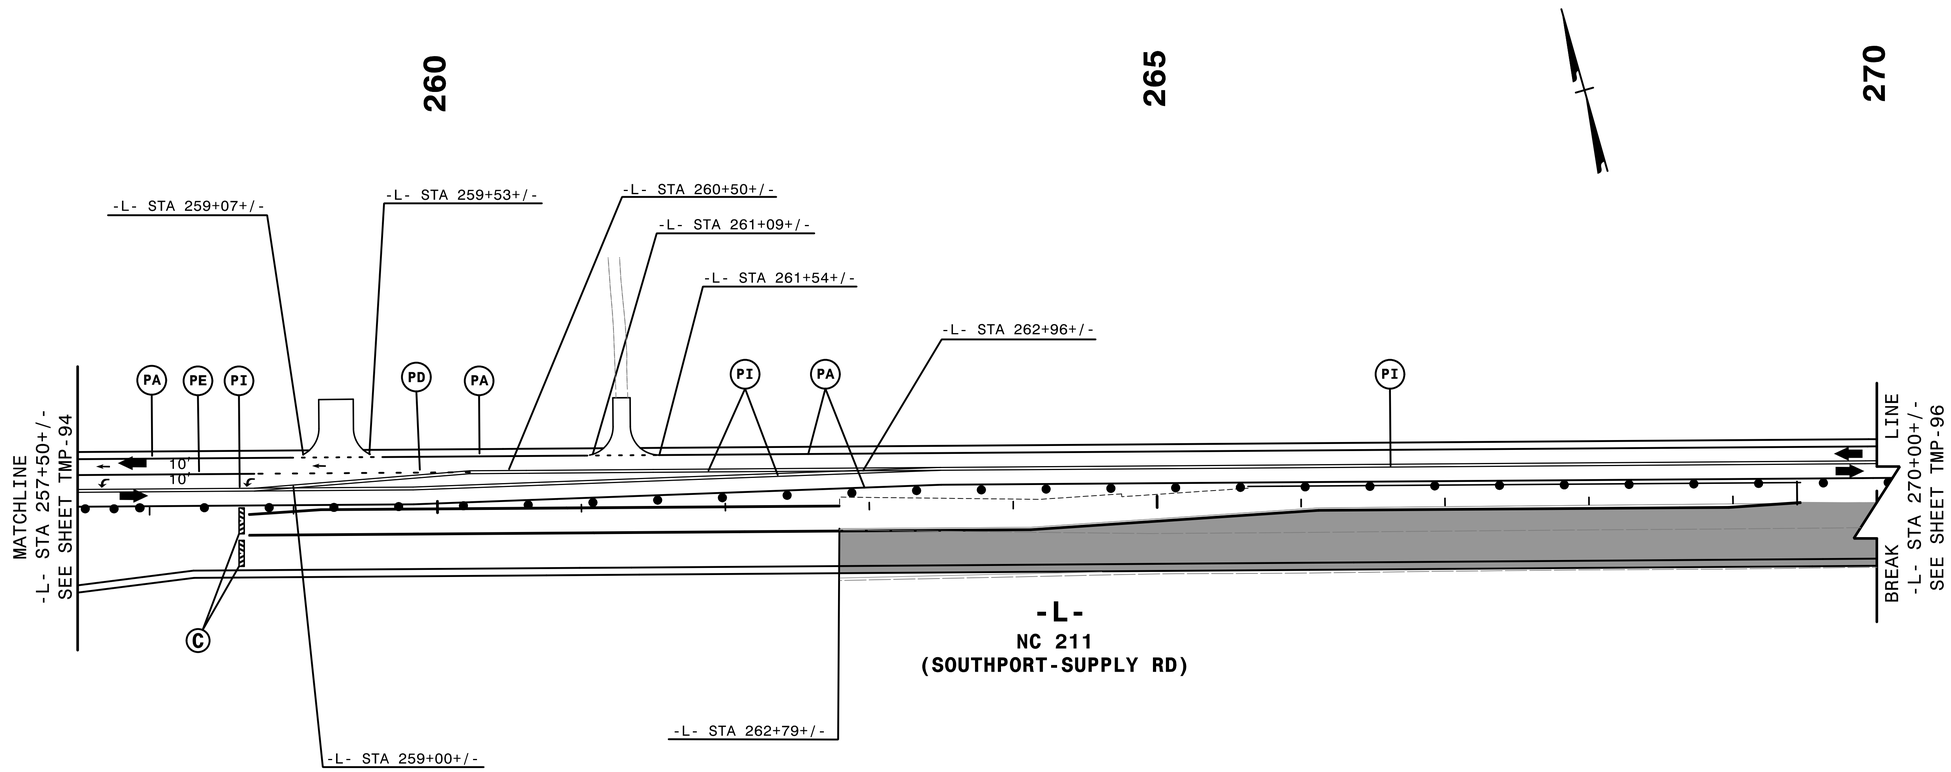

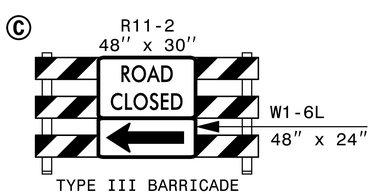

TYPE III BARRICADE

2/6/2019
...\TCP\r5021_tc_p2dl3.dgn
HNTB

HNTB NORTH CAROLINA, P.C.
343 E. Six Forks Road, Suite 200
Raleigh, North Carolina 27609
NC License No: C-1554

APPROVED: Helen Shyan
DF15075A95E44EC...
DATE: 2/6/2019

SEAL

NORTH CAROLINA PROFESSIONAL SEAL 042517 ENGINEER HELEN SHYU

DOCUMENT NOT CONSIDERED FINAL UNLESS ALL SIGNATURES COMPLETED

DIVISION OF HIGHWAYS
STATE OF NORTH CAROLINA
DEPARTMENT OF TRANSPORTATION
WORK ZONE TRAFFIC CONTROL

TRANSPORTATION MANAGEMENT PLAN

PHASE II DETAIL

DocuSign Envelope ID: 75546D77-581E-49F4-AD7C-FFDA4CBC3150

PROJ. REFERENCE NO.	SHEET NO.
R-5021	TMP-109

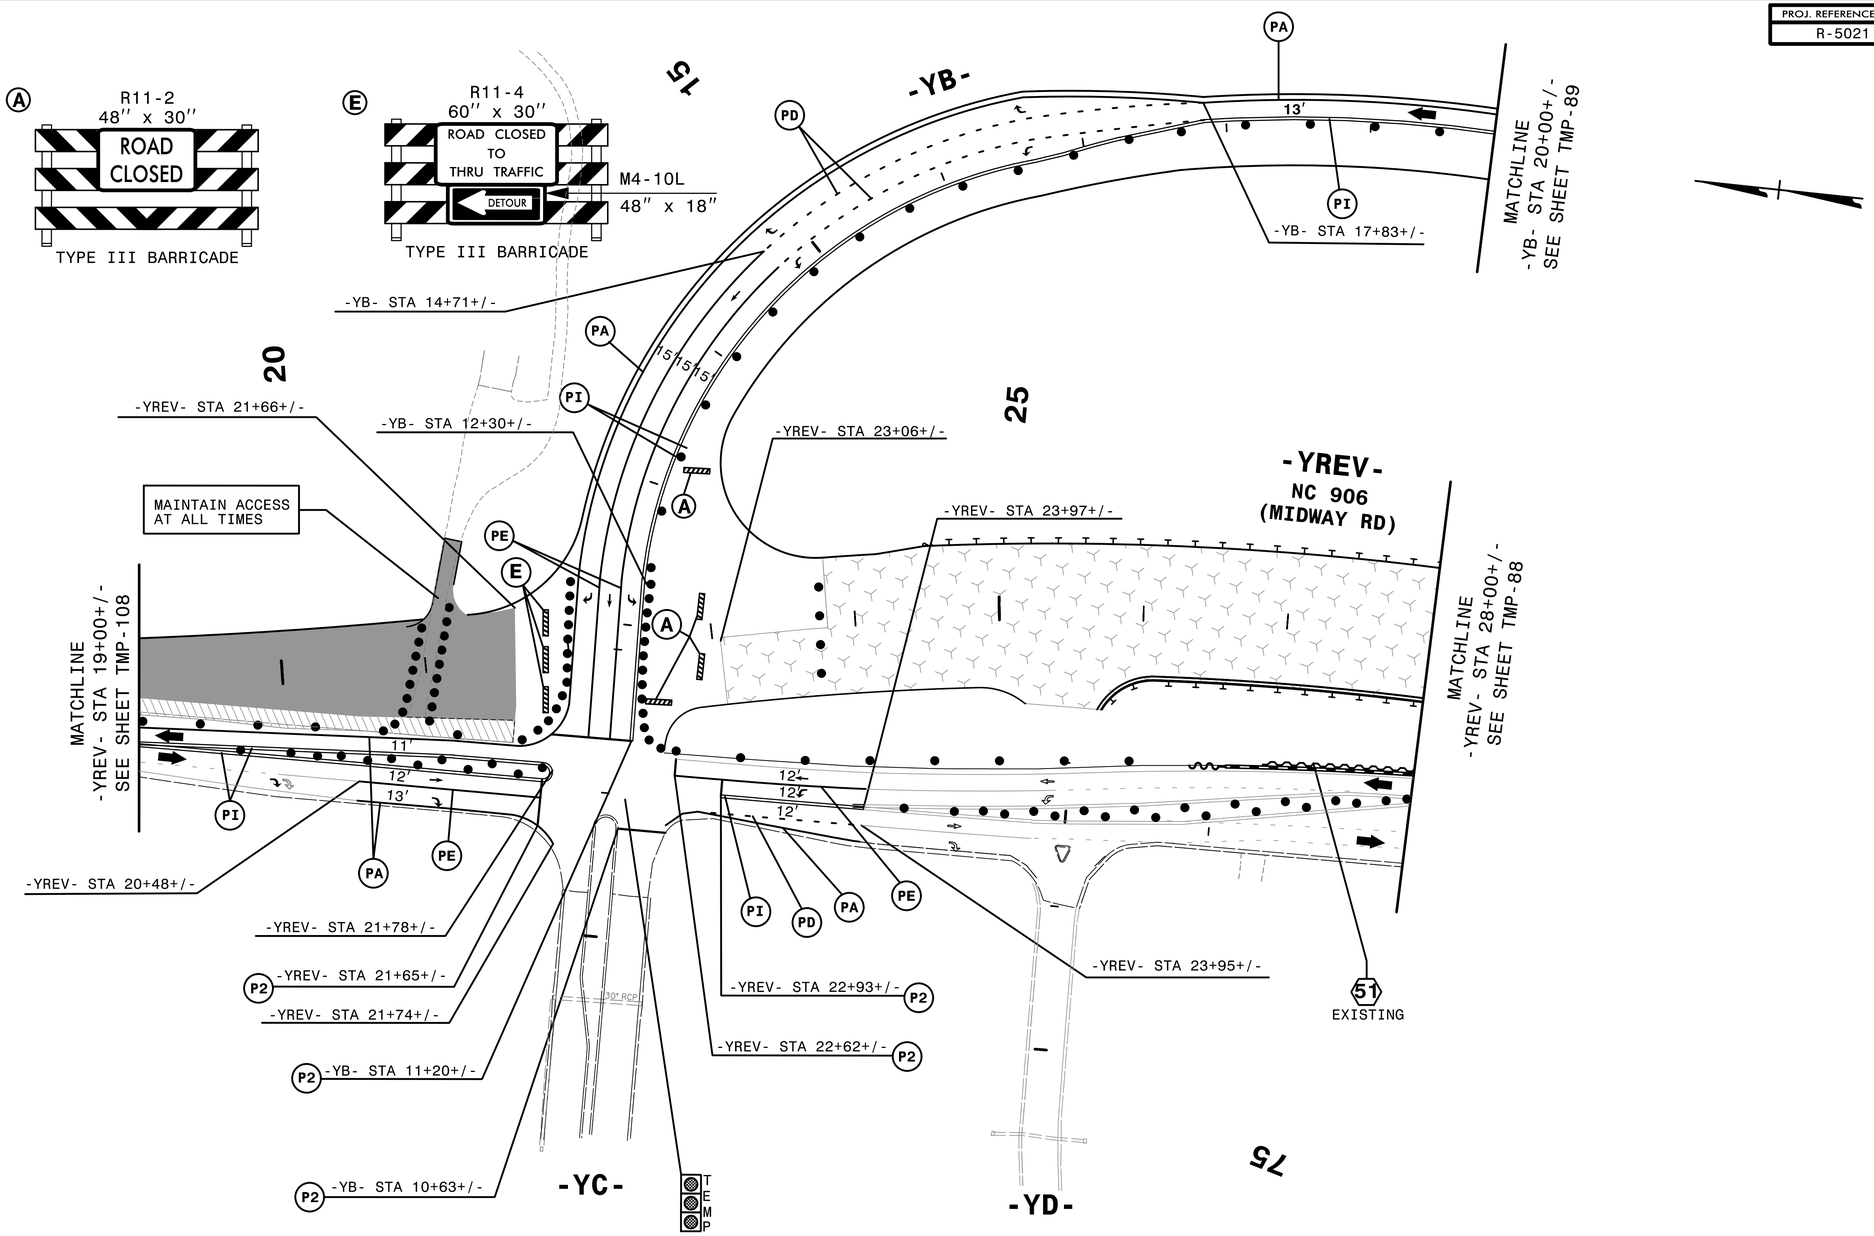

REMOVE CONFLICTING PAVEMENT MARKING.

HNTB NORTH CAROLINA, P.C.
343 E. Six Forks Road, Suite 200
Raleigh, North Carolina 27609
NC License No: C-1554

APPROVED: DocuSigned by: Helen Shyu 0F15975A95E44EF...

DATE: 9/9/2021

SEAL

NORTH CAROLINA PROFESSIONAL SEAL 042517 ENGINEER HELEN SHYU

DOCUMENT NOT CONSIDERED FINAL UNLESS ALL SIGNATURES COMPLETED

DIVISION OF HIGHWAYS STATE OF NORTH CAROLINA DEPARTMENT OF TRANSPORTATION WORK ZONE TRAFFIC CONTROL

TRANSPORTATION MANAGEMENT PLAN

PHASE II DETAIL

4:54:57 PM
..\TCPY-5021_tc_p2d29.dgn
$$$$USERNAME$$$$